

Work Order ID 110352

December-17-13 9:24:01 AM

110352

Page 1

| | | | | | | |
|----------------|----------|-----------------|---------------------|---------------|-------|--------------|
| Item ID: | D4017-9 | Accept | *N900040100* | Setup | Start | *NS1* |
| Revision ID: | | | | | Stop | *NS2* |
| Item Name: | Rib | | | | | |
| Start Date: | 12/17/13 | Start Qty: 8.00 | *R* 12x | Cust Item ID: | | |
| Required Date: | 12/17/13 | Req'd Qty: 8.00 | *Q* | Customer: | | |
| Reference: | | | | | | |

| | | | | | | | | | | | |
|------------|---------------|------------|-------|-----------------|------------|--|-------|--|-----|-------|--------------|
| Approvals: | Process Plan: | <u>MLJ</u> | Date: | <u>12-12-18</u> | Tooling: | | Date: | | Run | Start | *NR1* |
| | QC: | | Date: | | SPC (Y/N): | | Date: | | | Stop | *NR2* |

| Sequence ID/ Work Center ID | Operation Description | Set Up/ Run Hours | Tool ID | Tool # | Plan Code | Accept Qty | Reject Qty | Reject Number | Insp. Stamp |
|--------------------------------|---|----------------------|---------|--------|--------------|---------------|---------------|------------------|----------------|
| Draw Nbr | Revision Nbr | | | | | | | | |
| D4017 | E | | | | | | | | |
| 100 | | 0.00 | | | | | | | |
| *100* | | | | | | | | | |
| Large Fab | Memo | 0.00 | | | | | | | |
| Large Fab | 1- Cut tube as per dwg D4017 2- Deburr and remove identify marks | | | | | | | | |
| 110 | QC6- Inspect dimensions to drawing | 0.00 | | | | | | | |
| *110* | | | | | | | | | |
| QC | Memo | 0.00 | | | | | | | |
| Quality Control | | | | | | | | | |
| 120 | Identify as per dwg & Stock Location: | 0.00 | | | | | | | |
| *120* | <u>WWA 004</u> | | | | | | | | |
| Packaging | Memo | 0.00 | | | | | | | |
| Packaging | | | | | | | | | |

12x DAS 43 9-89 14-03-31

12x DAS 24 9-89 14-3-31

12x DAS 43 9-89 14-03-31

DQA: _____ Date: _____



WORK ORDER NON-CONFORMANCE / UPDATE

QA Closed: _____ Date: _____

Work Order update only ☐

| | | | | | | | | | | | | | | | | | | |
|--|--|---|--------------------------------------|------------------------------------|------------------------------------|--------------------------------------|------------------------------------|------------------------------------|--|----------------------------------|--|------------------------------------|--|--------------------------------|------------------------------------|------------------------------------|-----------------------------------|--|
| Work Order: _____ Part No. _____ NCR No. _____ | DISPOSITION Rework <input type="checkbox"/> Scrap <input type="checkbox"/> Use-as-is <input type="checkbox"/> Suspected Unapproved <input type="checkbox"/> | AGAINST DEPARTMENT/PROCESS <table style="width: 100%;"> <tr> <td>Skid-tube <input type="checkbox"/></td> <td>Crosstube <input type="checkbox"/></td> <td>Water Jet <input type="checkbox"/></td> <td>Engineering <input type="checkbox"/></td> </tr> <tr> <td>Machining <input type="checkbox"/></td> <td>Small Fab <input type="checkbox"/></td> <td>Prod. Eng. Coord. <input type="checkbox"/></td> <td>Quality <input type="checkbox"/></td> </tr> <tr> <td>Thermoforming <input type="checkbox"/></td> <td>Finishing <input type="checkbox"/></td> <td>Rec/Store/Packaging <input type="checkbox"/></td> <td>Other <input type="checkbox"/></td> </tr> <tr> <td>Large Fab <input type="checkbox"/></td> <td>Composite <input type="checkbox"/></td> <td>Supplier <input type="checkbox"/></td> <td></td> </tr> </table> | Skid-tube <input type="checkbox"/> | Crosstube <input type="checkbox"/> | Water Jet <input type="checkbox"/> | Engineering <input type="checkbox"/> | Machining <input type="checkbox"/> | Small Fab <input type="checkbox"/> | Prod. Eng. Coord. <input type="checkbox"/> | Quality <input type="checkbox"/> | Thermoforming <input type="checkbox"/> | Finishing <input type="checkbox"/> | Rec/Store/Packaging <input type="checkbox"/> | Other <input type="checkbox"/> | Large Fab <input type="checkbox"/> | Composite <input type="checkbox"/> | Supplier <input type="checkbox"/> | |
| Skid-tube <input type="checkbox"/> | Crosstube <input type="checkbox"/> | Water Jet <input type="checkbox"/> | Engineering <input type="checkbox"/> | | | | | | | | | | | | | | | |
| Machining <input type="checkbox"/> | Small Fab <input type="checkbox"/> | Prod. Eng. Coord. <input type="checkbox"/> | Quality <input type="checkbox"/> | | | | | | | | | | | | | | | |
| Thermoforming <input type="checkbox"/> | Finishing <input type="checkbox"/> | Rec/Store/Packaging <input type="checkbox"/> | Other <input type="checkbox"/> | | | | | | | | | | | | | | | |
| Large Fab <input type="checkbox"/> | Composite <input type="checkbox"/> | Supplier <input type="checkbox"/> | | | | | | | | | | | | | | | | |

| Root Cause | Date | Step | Qty | Description of work order update or non-conformance | Initial Chief Eng | Action Description | Sign & Date | Verification | QC Inspector |
|---------------|------|------|-----|---|-------------------|--------------------|-------------|--------------|--------------|
| Design | | | | | | | | | |
| Doc/Data | | | | | | | | | |
| Equip/Tooling | | | | | | | | | |
| Handling/Pre | | | | | | | | | |
| Material | | | | | | | | | |
| Operator | | | | | | | | | |
| Offset/Setup | | | | | | | | | |
| Process | | | | | | | | | |
| Supplier | | | | | | | | | |
| Training | | | | | | | | | |
| Transport | | | | | | | | | |
| Unapproved | | | | | | | | | |

FAULT CATEGORY

| | | | |
|--|--|---|---|
| Landing Gear <input type="checkbox"/> Bending <input type="checkbox"/> Centre Not Concentric <input type="checkbox"/> Cracks <input type="checkbox"/> Crimp/Kink/Ripple/Wave <input type="checkbox"/> Cuffs <input type="checkbox"/> Crushing <input type="checkbox"/> Heat Treat <input type="checkbox"/> Inspection Strip in Tube <input type="checkbox"/> Marks/Chatter <input type="checkbox"/> Turning Sequence <input type="checkbox"/> Wave/Twist in Tube | General <input type="checkbox"/> Bend <input type="checkbox"/> BOM/Route <input type="checkbox"/> Broken/Damage/Defect <input type="checkbox"/> Burrs <input type="checkbox"/> Contamination <input type="checkbox"/> Countersink <input type="checkbox"/> Cut Too Short <input type="checkbox"/> Drawing <input type="checkbox"/> Drill Holes <input type="checkbox"/> Finish <input type="checkbox"/> Fit/Function | <input type="checkbox"/> Folio/Program <input type="checkbox"/> Grain <input type="checkbox"/> Hardware <input type="checkbox"/> Inspection Incomplete/Unqualified <input type="checkbox"/> Instructions Incomplete/Unclear <input type="checkbox"/> Misaligned/off center <input type="checkbox"/> Mislabeled <input type="checkbox"/> Misread <input type="checkbox"/> Off-set <input type="checkbox"/> Out of Calibration <input type="checkbox"/> Out of Sequence | <input type="checkbox"/> Outside Dimensions <input type="checkbox"/> Over/Under tolerance <input type="checkbox"/> Part Incorrect <input type="checkbox"/> Part Lost/Missing <input type="checkbox"/> Part Moved <input type="checkbox"/> Positioned Wrong <input type="checkbox"/> Power Loss/Surge <input type="checkbox"/> Pressure/Forced <input type="checkbox"/> Set-up <input type="checkbox"/> Temperature/Cure <input type="checkbox"/> Weld <input type="checkbox"/> Wrong Stock Pulled <input type="checkbox"/> Other _____ _____ _____ |
|--|--|---|---|

Work Order ID 110352

December-17-13 9:24:01 AM

110352

Page 2

Item ID: D4017-9

Accept

N900040100Setup Start ***NS1***

Revision ID:

Stop ***NS2***

Item Name: Rib

Start Date: 12/17/13 Start Qty: 8.00

~~*Q*~~

Required Date: 12/17/13 Req'd Qty: 8.00

~~*Q*~~

Cust Item ID:

Customer:

Reference:

Approvals: Process Plan: _____ Date: _____ Tooling: _____ Date: _____

Run Start ***NR1***

QC: _____ Date: _____ SPC (Y/N): _____ Date: _____

Stop ***NR2***Sequence ID/
Work Center IDOperation
DescriptionSet Up/
Run Hours

Tool ID

Tool #

Plan
CodeAccept
QtyReject
QtyReject
NumberInsp.
Stamp

130

QC21- Final Inspection - Work Order Release

0.00

130

QC

Memo

0.00

Quality Control

14-03-31
ME
14-3-31

DQA: _____ Date: _____



WORK ORDER NON-CONFORMANCE / UPDATE

QA Closed: _____ Date: _____

Work Order update only ☐

| | | | | | | | | | | | | | | | | | | |
|--|--|--|--------------------------------------|------------------------------------|------------------------------------|--------------------------------------|------------------------------------|------------------------------------|--|----------------------------------|--|------------------------------------|--|--------------------------------|------------------------------------|------------------------------------|-----------------------------------|--|
| Work Order: _____ Part No. _____ NCR No. _____ | DISPOSITION Rework <input type="checkbox"/> Scrap <input type="checkbox"/> Use-as-is <input type="checkbox"/> Suspected Unapproved <input type="checkbox"/> | AGAINST DEPARTMENT/PROCESS <table style="width:100%;"> <tr> <td>Skid-tube <input type="checkbox"/></td> <td>Crosstube <input type="checkbox"/></td> <td>Water Jet <input type="checkbox"/></td> <td>Engineering <input type="checkbox"/></td> </tr> <tr> <td>Machining <input type="checkbox"/></td> <td>Small Fab <input type="checkbox"/></td> <td>Prod. Eng. Coord. <input type="checkbox"/></td> <td>Quality <input type="checkbox"/></td> </tr> <tr> <td>Thermoforming <input type="checkbox"/></td> <td>Finishing <input type="checkbox"/></td> <td>Rec/Store/Packaging <input type="checkbox"/></td> <td>Other <input type="checkbox"/></td> </tr> <tr> <td>Large Fab <input type="checkbox"/></td> <td>Composite <input type="checkbox"/></td> <td>Supplier <input type="checkbox"/></td> <td></td> </tr> </table> | Skid-tube <input type="checkbox"/> | Crosstube <input type="checkbox"/> | Water Jet <input type="checkbox"/> | Engineering <input type="checkbox"/> | Machining <input type="checkbox"/> | Small Fab <input type="checkbox"/> | Prod. Eng. Coord. <input type="checkbox"/> | Quality <input type="checkbox"/> | Thermoforming <input type="checkbox"/> | Finishing <input type="checkbox"/> | Rec/Store/Packaging <input type="checkbox"/> | Other <input type="checkbox"/> | Large Fab <input type="checkbox"/> | Composite <input type="checkbox"/> | Supplier <input type="checkbox"/> | |
| Skid-tube <input type="checkbox"/> | Crosstube <input type="checkbox"/> | Water Jet <input type="checkbox"/> | Engineering <input type="checkbox"/> | | | | | | | | | | | | | | | |
| Machining <input type="checkbox"/> | Small Fab <input type="checkbox"/> | Prod. Eng. Coord. <input type="checkbox"/> | Quality <input type="checkbox"/> | | | | | | | | | | | | | | | |
| Thermoforming <input type="checkbox"/> | Finishing <input type="checkbox"/> | Rec/Store/Packaging <input type="checkbox"/> | Other <input type="checkbox"/> | | | | | | | | | | | | | | | |
| Large Fab <input type="checkbox"/> | Composite <input type="checkbox"/> | Supplier <input type="checkbox"/> | | | | | | | | | | | | | | | | |

| Root Cause | Date | Step | Qty | Description of work order update or non-conformance | Initial Chief Eng | Action Description | Sign & Date | Verification | QC Inspector |
|---------------|------|------|-----|---|-------------------|--------------------|-------------|--------------|--------------|
| Design | | | | | | | | | |
| Doc/Data | | | | | | | | | |
| Equip/Tooling | | | | | | | | | |
| Handling/Pre | | | | | | | | | |
| Material | | | | | | | | | |
| Operator | | | | | | | | | |
| Offset/Setup | | | | | | | | | |
| Process | | | | | | | | | |
| Supplier | | | | | | | | | |
| Training | | | | | | | | | |
| Transport | | | | | | | | | |
| Unapproved | | | | | | | | | |

FAULT CATEGORY

| | | | |
|--|--|---|--|
| Landing Gear <input type="checkbox"/> Bending <input type="checkbox"/> Centre Not Concentric <input type="checkbox"/> Cracks <input type="checkbox"/> Crimp/Kink/Ripple/Wave <input type="checkbox"/> Cuffs <input type="checkbox"/> Crushing <input type="checkbox"/> Heat Treat <input type="checkbox"/> Inspection Strip in Tube <input type="checkbox"/> Marks/Chatter <input type="checkbox"/> Turning Sequence <input type="checkbox"/> Wave/Twist in Tube | General <input type="checkbox"/> Bend <input type="checkbox"/> BOM/Route <input type="checkbox"/> Broken/Damage/Defect <input type="checkbox"/> Burrs <input type="checkbox"/> Contamination <input type="checkbox"/> Countersink <input type="checkbox"/> Cut Too Short <input type="checkbox"/> Drawing <input type="checkbox"/> Drill Holes <input type="checkbox"/> Finish <input type="checkbox"/> Fit/Function | <input type="checkbox"/> Folio/Program <input type="checkbox"/> Grain <input type="checkbox"/> Hardware <input type="checkbox"/> Inspection Incomplete/Unqualified <input type="checkbox"/> Instructions Incomplete/Unclear <input type="checkbox"/> Misaligned/off center <input type="checkbox"/> Mislabeled <input type="checkbox"/> Misread <input type="checkbox"/> Off-set <input type="checkbox"/> Out of Calibration <input type="checkbox"/> Out of Sequence | <input type="checkbox"/> Outside Dimensions <input type="checkbox"/> Over/Under tolerance <input type="checkbox"/> Part Incorrect <input type="checkbox"/> Part Lost/Missing <input type="checkbox"/> Part Moved <input type="checkbox"/> Positioned Wrong <input type="checkbox"/> Power Loss/Surge <input type="checkbox"/> Pressure/Forced <input type="checkbox"/> Set-up <input type="checkbox"/> Temperature/Cure <input type="checkbox"/> Weld <input type="checkbox"/> Wrong Stock Pulled <input type="checkbox"/> Other |
|--|--|---|--|

Picklist Print

December-17-13 9:24:00 AM

Page 1

Work Order ID: 110352

Parent Item: D4017-9

Parent Item Name: Rib

Start Date: 12/17/13

Required Date: 12/17/13

Start Qty: 8.00

Required Qty: 8.00

Comments: IPP RevA: new issue DD 09.11.26 verified by:EC
 10.03.06 verified by:EC IPP Rev:C as per dwg RevB DD 10.04.16 verified by:EC IPP
 Rev:D as per dwg revC DD 10.08.18 verified by:EC IPP Rev:E 11.01.17 chg qc5 to 6 DD
 verf:EC

| Component Item ID/ Item Name | Replacement Item ID | Mfg/ Purch | Bin Item | Primary Location | Last Location | Route Seq ID | Unit of Measure | Qty on Hand | Qty per Kit | Total Qty | Qty Issued | Date Issued | Status |
|-----------------------------------|------------------------|---------------|-------------|---------------------|------------------|-----------------|--------------------|----------------|-------------|--------------|---------------|----------------|--------|
| M304TS0.500W.049 Square Tubing | | Purchased | No | | | 100 | f | 1,210.2615 | 2.28166 | 20 | | | |

14-03-31

Location

Loc Qty

Loc Code

WA004

1210.261527

118460

0.00001534

122938

0.266142

123565

0.005816

125062

468.91

125502

246.32156

M126080

67.287994

M126581

427.47

30 oct

DQA: _____ Date: _____



WORK ORDER NON-CONFORMANCE / UPDATE

QA Closed: _____ Date: _____

Work Order update only ☐


| | | | | | | | | | | | | | | | | | | |
|--|--|---|--------------------------------------|------------------------------------|------------------------------------|--------------------------------------|------------------------------------|------------------------------------|--|----------------------------------|--|------------------------------------|--|--------------------------------|------------------------------------|------------------------------------|-----------------------------------|--|
| Work Order: _____ Part No. _____ NCR No. _____ | DISPOSITION Rework <input type="checkbox"/> Scrap <input type="checkbox"/> Use-as-is <input type="checkbox"/> Suspected Unapproved <input type="checkbox"/> | AGAINST DEPARTMENT/PROCESS <table style="width: 100%;"> <tr> <td>Skid-tube <input type="checkbox"/></td> <td>Crosstube <input type="checkbox"/></td> <td>Water Jet <input type="checkbox"/></td> <td>Engineering <input type="checkbox"/></td> </tr> <tr> <td>Machining <input type="checkbox"/></td> <td>Small Fab <input type="checkbox"/></td> <td>Prod. Eng. Coord. <input type="checkbox"/></td> <td>Quality <input type="checkbox"/></td> </tr> <tr> <td>Thermoforming <input type="checkbox"/></td> <td>Finishing <input type="checkbox"/></td> <td>Rec/Store/Packaging <input type="checkbox"/></td> <td>Other <input type="checkbox"/></td> </tr> <tr> <td>Large Fab <input type="checkbox"/></td> <td>Composite <input type="checkbox"/></td> <td>Supplier <input type="checkbox"/></td> <td></td> </tr> </table> | Skid-tube <input type="checkbox"/> | Crosstube <input type="checkbox"/> | Water Jet <input type="checkbox"/> | Engineering <input type="checkbox"/> | Machining <input type="checkbox"/> | Small Fab <input type="checkbox"/> | Prod. Eng. Coord. <input type="checkbox"/> | Quality <input type="checkbox"/> | Thermoforming <input type="checkbox"/> | Finishing <input type="checkbox"/> | Rec/Store/Packaging <input type="checkbox"/> | Other <input type="checkbox"/> | Large Fab <input type="checkbox"/> | Composite <input type="checkbox"/> | Supplier <input type="checkbox"/> | |
| Skid-tube <input type="checkbox"/> | Crosstube <input type="checkbox"/> | Water Jet <input type="checkbox"/> | Engineering <input type="checkbox"/> | | | | | | | | | | | | | | | |
| Machining <input type="checkbox"/> | Small Fab <input type="checkbox"/> | Prod. Eng. Coord. <input type="checkbox"/> | Quality <input type="checkbox"/> | | | | | | | | | | | | | | | |
| Thermoforming <input type="checkbox"/> | Finishing <input type="checkbox"/> | Rec/Store/Packaging <input type="checkbox"/> | Other <input type="checkbox"/> | | | | | | | | | | | | | | | |
| Large Fab <input type="checkbox"/> | Composite <input type="checkbox"/> | Supplier <input type="checkbox"/> | | | | | | | | | | | | | | | | |

| Root Cause | Date | Step | Qty | Description of work order update or non-conformance | Initial Chief Eng | Action Description | Sign & Date | Verification | QC Inspector |
|---------------|------|------|-----|---|-------------------|--------------------|-------------|--------------|--------------|
| Design | | | | | | | | | |
| Doc/Data | | | | | | | | | |
| Equip/Tooling | | | | | | | | | |
| Handling/Pre | | | | | | | | | |
| Material | | | | | | | | | |
| Operator | | | | | | | | | |
| Offset/Setup | | | | | | | | | |
| Process | | | | | | | | | |
| Supplier | | | | | | | | | |
| Training | | | | | | | | | |
| Transport | | | | | | | | | |
| Unapproved | | | | | | | | | |

FAULT CATEGORY

| | | | |
|--|--|---|--|
| Landing Gear <input type="checkbox"/> Bending <input type="checkbox"/> Centre Not Concentric <input type="checkbox"/> Cracks <input type="checkbox"/> Crimp/Kink/Ripple/Wave <input type="checkbox"/> Cuffs <input type="checkbox"/> Crushing <input type="checkbox"/> Heat Treat <input type="checkbox"/> Inspection Strip in Tube <input type="checkbox"/> Marks/Chatter <input type="checkbox"/> Turning Sequence <input type="checkbox"/> Wave/Twist in Tube | General <input type="checkbox"/> Bend <input type="checkbox"/> BOM/Route <input type="checkbox"/> Broken/Damage/Defect <input type="checkbox"/> Burrs <input type="checkbox"/> Contamination <input type="checkbox"/> Countersink <input type="checkbox"/> Cut Too Short <input type="checkbox"/> Drawing <input type="checkbox"/> Drill Holes <input type="checkbox"/> Finish <input type="checkbox"/> Fit/Function | <input type="checkbox"/> Folio/Program <input type="checkbox"/> Grain <input type="checkbox"/> Hardware <input type="checkbox"/> Inspection Incomplete/Unqualified <input type="checkbox"/> Instructions Incomplete/Unclear <input type="checkbox"/> Misaligned/off center <input type="checkbox"/> Mislabeled <input type="checkbox"/> Misread <input type="checkbox"/> Off-set <input type="checkbox"/> Out of Calibration <input type="checkbox"/> Out of Sequence | <input type="checkbox"/> Outside Dimensions <input type="checkbox"/> Over/Under tolerance <input type="checkbox"/> Part Incorrect <input type="checkbox"/> Part Lost/Missing <input type="checkbox"/> Part Moved <input type="checkbox"/> Positioned Wrong <input type="checkbox"/> Power Loss/Surge <input type="checkbox"/> Pressure/Forced <input type="checkbox"/> Set-up <input type="checkbox"/> Temperature/Cure <input type="checkbox"/> Weld <input type="checkbox"/> Wrong Stock Pulled <input type="checkbox"/> Other |
|--|--|---|--|

| ITEM | QTY -041 | P/N | DESCRIPTION |
|------|-------------|---------------|---------------------------------|
| | X | D4017-041 | SHORT BASKET ASSY (350) |
| 1 | 1 | D4017-101 | TUBULAR ASSY (350 SHORT BASKET) |
| 2 | 2 | D2581 | MOUNTING BRACKET |
| 3 | 2 | D2931 | BUMPER |
| 4 | 1 | D3913-15 | WIDE HANDLE PLATE |
| 5 | 3 | D4016-1 | HINGE HALF, BASE |
| 6 | 1 | D4020-3 | MESH (350 BASKET SHORT BASE) |
| 7 | 2 | D4020-11 | END MESH, BASKET |
| 8 | 3 | D4021-1 | HANDLE PLATE |
| 9 | 2 | D4021-5 | BLANKING PLATE |
| 10 | 2 | D4672-3 | BLANKING PLATE |
| 11 | 6 | AN3-10A | BOLT, MACHINE |
| 12 | 2 | AN960JD8 | WASHER |
| 13 | 2 | MS20600AD4W3 | RIVET, BLIND, PAN-HEAD |
| 14 | 6 | MS21042L3 | NUT, SELF-LOCKING |
| 15 | 12 | NAS1149F0332P | WASHER |

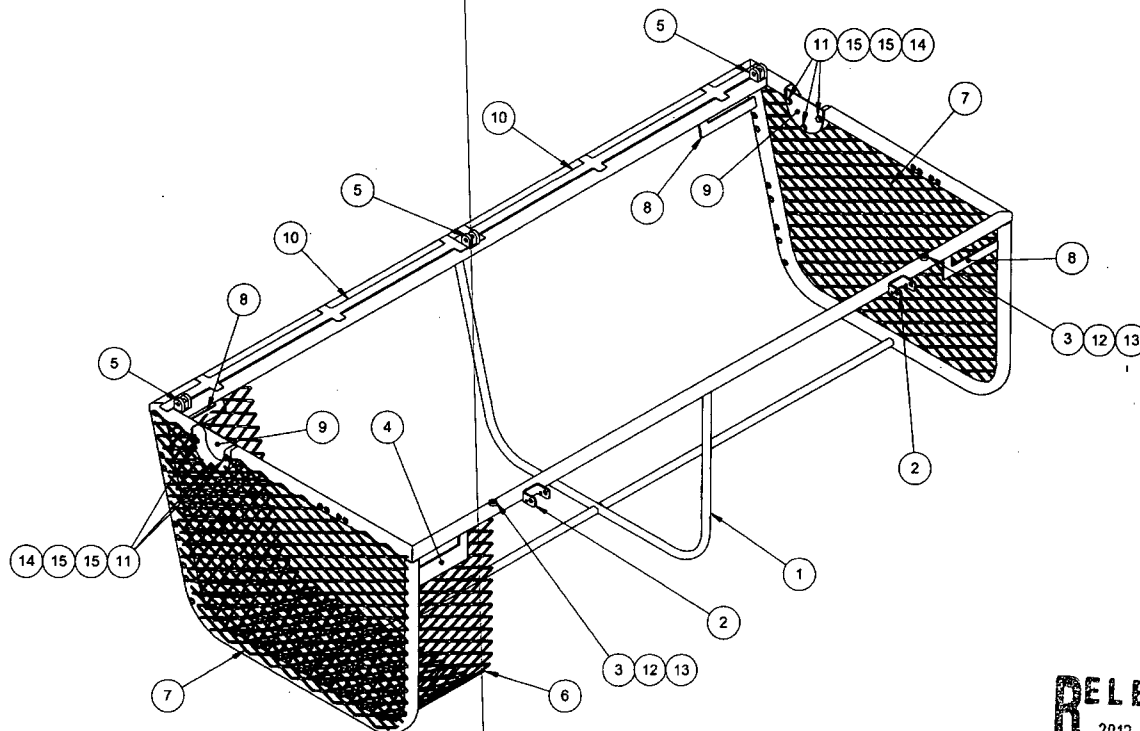

D4017-041 SHORT BASKET BASE ASSY (350)
(MESH SHOWN LOCALLY FOR CLARITY)

RELEASED
2013-08-16


NOTES:

- 1) MATERIAL: N/A
- 2) FINISH: POWDER COAT WHITE (4.3.5.2) PER DART QSI 005 4.3
- 3) TOLERANCES: PER DART QSI 018 UNLESS OTHERWISE NOTED
- 4) UNITS: INCHES UNLESS OTHERWISE NOTED
- 5) BREAK SHARP EDGES: N/A
- 6) IDENTIFICATION: NONE
- 7) WEIGHT: 28.8 lbs APPROX
- 8) INSTALL AFTER FINISH
- 9) MASK HOLES PRIOR TO POWDER COAT
- 10) WELD PER DART QSI 004

| E | PICTORIAL UPDATE TO MULTIPLE VIEWS FOR CHANGES TO D4034-043. A4-4 28.13 DIM IS NOW REF. REASON: PART 12-197. | AJS | 13.07.18 |
|------------|---|---|--------------|
| D | ADD D4672-3 (ZN CS-1, D4-1, D6-1, D3-2, AND D4-2). REASON: PART 12-197. | MB | 12.06.18 |
| C | ITEM #4 NOW INSTALLED OUTBOARD (C4-1, C5-1, B5-2 AND D6-2). REASON: ELIMINATE INTERFERENCE PREVENTING INSTALLATION OF RECEIVER ASSEMBLIES. | MB | 10.07.23 |
| B | QTY 1 D4021-1 REPLACED WITH QTY 1 D3913-15; AN3-10A BOLT WAS AN3C10A; NAS1149F0332P WASHER WAS NAS1149C0332P; SECTION F-F UPDATED (D6-2); ITEMS RENUMBERED; DETAIL D UPDATED (A4-3) | JPH | 10.03.25 |
| A | NEW ISSUE | AJS | 10.03.04 |
| REV. | DESCRIPTION | BY | DATE |
| DESIGN | AJS | DART AEROSPACE LTD HAWKESBURY, ONTARIO, CANADA | |
| DRAWN | AJS | | |
| CHECKED | | DRAWING NO. | REV. E |
| MFG. APPR. | | D4017 | SHEET 1 OF 5 |
| APPROVED | | TITLE | SCALE |
| DE APPR. | | SHORT BASKET BASE ASSY (350) | NTS |
| DATE | 13.07.18 | COPYRIGHT © 2010 BY DART AEROSPACE LTD THIS DOCUMENT IS PRIVATE AND CONFIDENTIAL, AND IS SUPPLIED ON THE EXPRESS CONDITION THAT IT IS NOT TO BE USED FOR ANY PURPOSE OR COPIED OR COMMUNICATED TO ANY OTHER PERSON WITHOUT WRITTEN PERMISSION FROM DART AEROSPACE LTD. | |




110 352 MJS
13-12-18

TACK WELD MESH
AT EVERY AVAILABLE
LOCATION

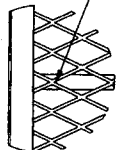




DETAIL C D5-2

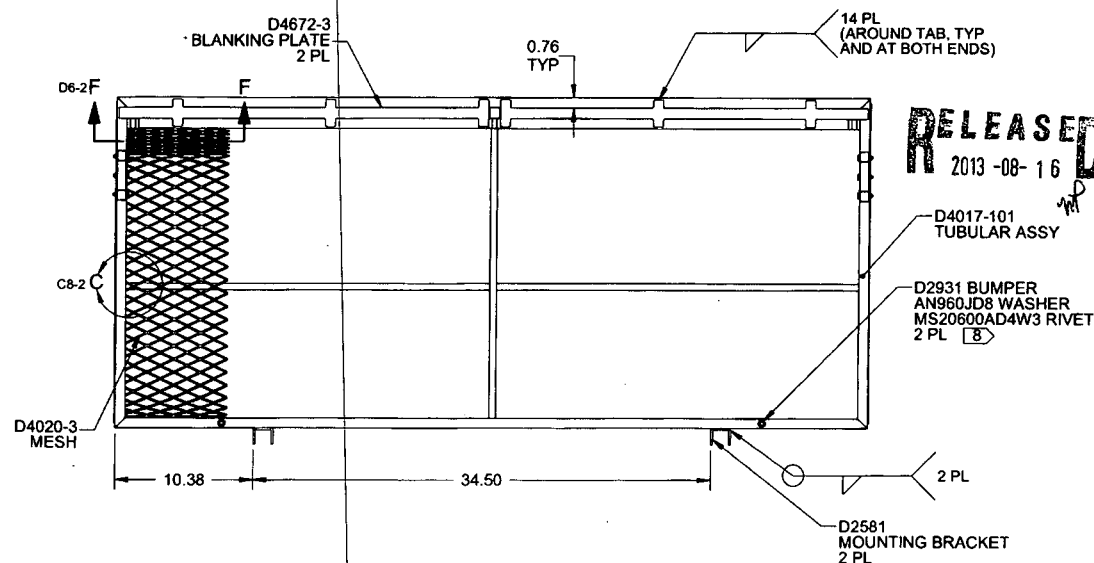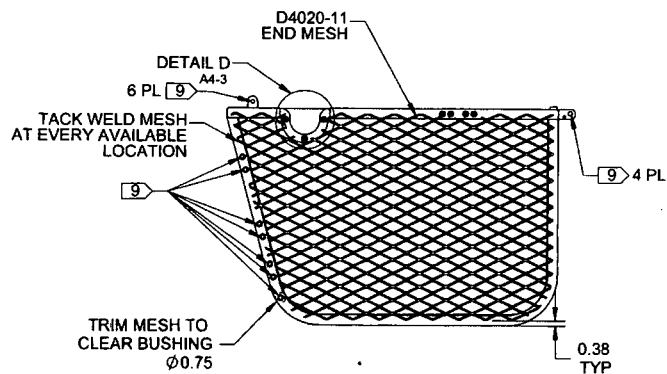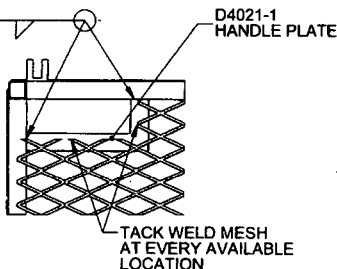SECTION F-F
TYPICAL FOR ALL
HANDLE PLATES




D4017-041 SHORT BASKET BASE ASSY (350)
(MESH SHOWN LOCALLY FOR CLARITY)

| | | | |
|--|---|--|--------------|
| DESIGN | AJS | DART AEROSPACE LTD | |
| DRAWN | AJS | HAWKESBURY, ONTARIO, CANADA | |
| CHECKED |  | DRAWING NO. | REV. E |
| MFG. APPR. |  | D4017 | SHEET 2 of 5 |
| APPROVED | WV | TITLE | SCALE |
| DE APPR. |  | SHORT BASKET BASE ASSY (350) | NTS |
| DATE | 13.07.18 | COPYRIGHT © 2010 BY DART AEROSPACE LTD | |
| THIS DOCUMENT IS PRIVATE AND CONFIDENTIAL AND IS SUPPLIED ON THE EXPRESS CONDITION THAT IT IS NOT TO BE USED FOR ANY PURPOSE OR COPIED OR COMMUNICATED TO ANY OTHER PERSON WITHOUT WRITTEN PERMISSION FROM DART AEROSPACE LTD. | | | |


8 7 6 5 4 3 2 1

D
C
B
A

D
C
B
A

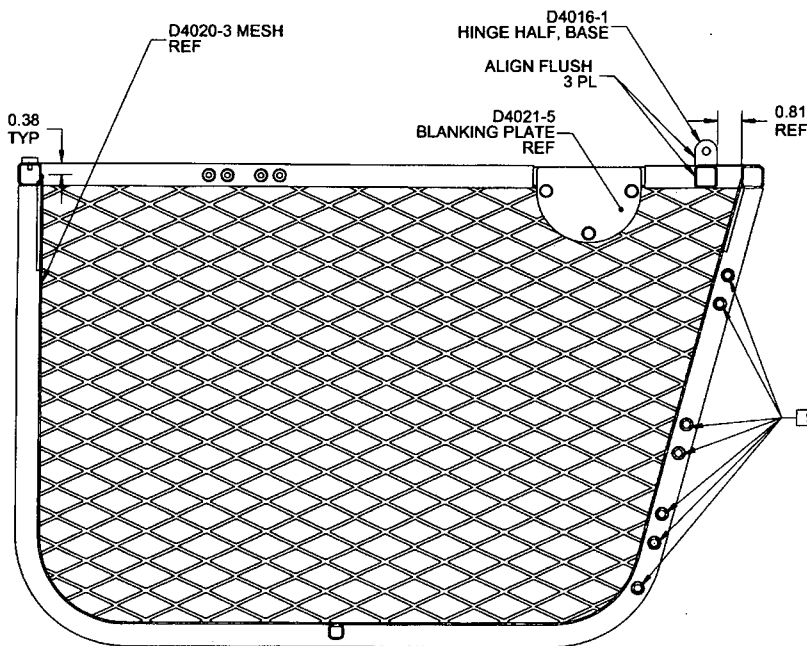

SECTION A-A A5-2

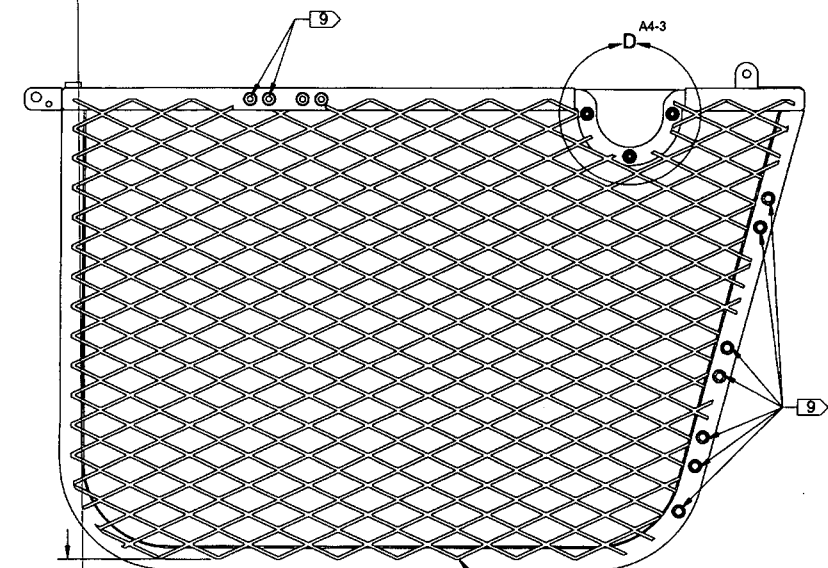

VIEW B-B

A2-2

8
D4021-5
BLANKING PLATE

8
AN3-10A BOLT, MACHINE
NAS1149F0332P WASHER, 2X
MS21042L3 NUT
3 PL

TRIM MESH LOCALLY
Ø0.50 - Ø0.60
TO CLEAR FASTENERS



DETAIL D D1-3
B7-2

RELEASED
2013-08-16
MP




| | | | |
|------------|--------------------|--|--------------|
| DESIGN | AJS | DART AEROSPACE LTD HAWKESBURY, ONTARIO, CANADA | |
| DRAWN | AJS | | |
| CHECKED | <i>[Signature]</i> | DRAWING NO. | REV. E |
| MFG. APPR. | <i>[Signature]</i> | D4017 | SHEET 3 OF 5 |
| APPROVED | <i>[Signature]</i> | TITLE | SCALE |
| DE APPR. | <i>[Signature]</i> | SHORT BASKET BASE ASSY (350) NTS | |
| DATE | 13.07.18 | <small>COPYRIGHT © 2010 BY DART AEROSPACE LTD THIS DOCUMENT IS PRELIMINARY AND CONFIDENTIAL AND IS SUPPLIED ON THE EXPRESS CONDITION THAT IT IS NOT TO BE USED FOR ANY PURPOSE OR COPIED OR COMMUNICATED TO ANY OTHER PERSON WITHOUT WRITTEN PERMISSION FROM DART AEROSPACE LTD.</small> | |

8 7 6 5 4 3 2 1

| ITEM | QTY -101 | P/N | DESCRIPTION |
|------|-------------|-----------|---------------------------------|
| | X | D4017-101 | TUBULAR ASSY (350 SHORT BASKET) |
| 1 | 1 | D4017-1 | RIB |
| 2 | 1 | D4017-3 | RIB |
| 3 | 1 | D4017-5 | HINGE RIB |
| 4 | 3 | D4017-7 | RIB |
| 5 | 2 | D4017-9 | RIB |
| 6 | 1 | D3916-5 | LIGHT RIB |
| 7 | 2 | D3916-041 | RIB ASSY |
| 8 | 1 | D4034-041 | AFT UPPER RIB ASSY |
| 9 | 1 | D4034-043 | FWD UPPER RIB ASSY |

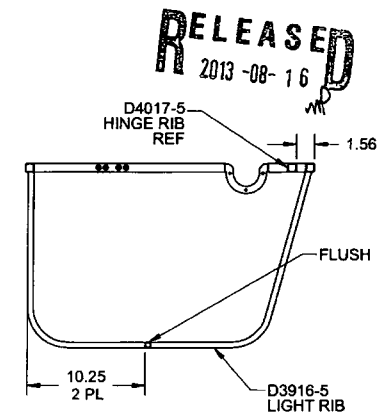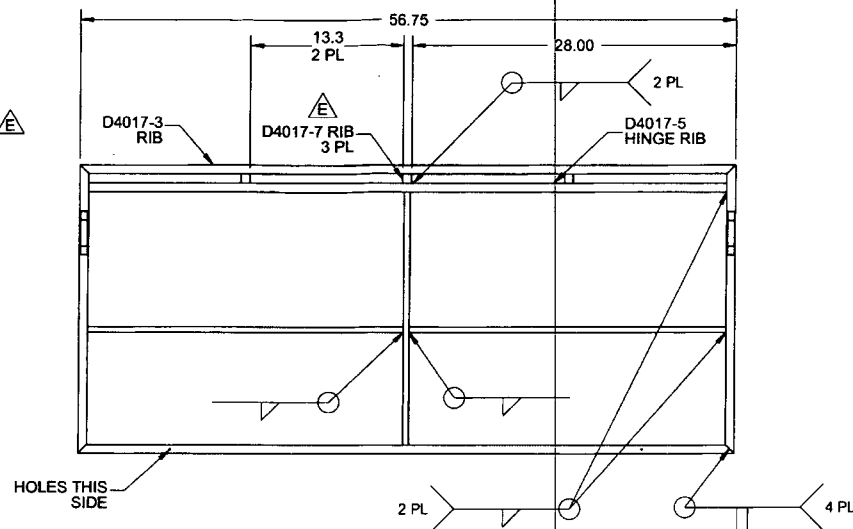

SECTION E-E A4-4

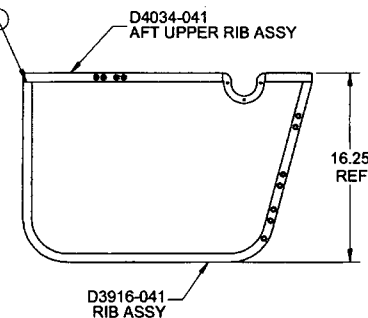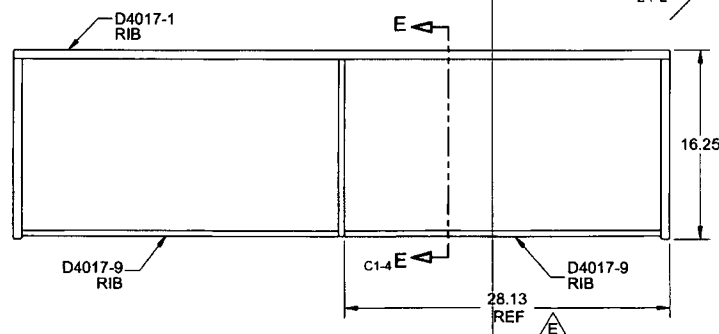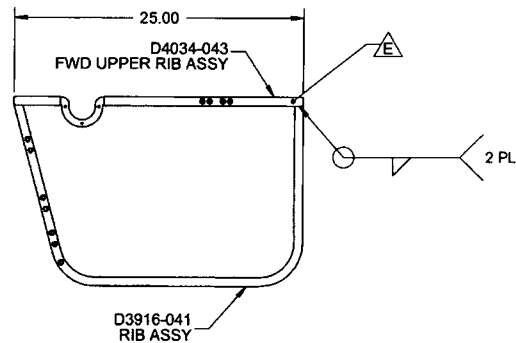

8 D4017-101 TUBULAR ASSY (350 SHORT BASKET)

NOTES:

- 1) MATERIAL: N/A
- 2) FINISH: NONE
- 3) TOLERANCES: PER DART QSI 018 UNLESS OTHERWISE NOTED
- 4) UNITS: INCHES UNLESS OTHERWISE NOTED
- 5) BREAK SHARP EDGES: 0.005 TO 0.010 MAX
- 6) IDENTIFICATION: N/A
- 7) WEIGHT: 15.38 lbs
- 8) TOLERANCE FOR XX.XX DIMENSIONS ± 0.06 FOR D4017-101
- 9) WELD PER DART QSI 004

| | | | |
|------------|--------------------|--|--------------|
| DESIGN | AJS | DART AEROSPACE LTD | |
| DRAWN | AJS | HAWKESBURY, ONTARIO, CANADA | |
| CHECKED | <i>[Signature]</i> | DRAWING NO. | REV. E |
| MFG. APPR. | <i>[Signature]</i> | D4017 | SHEET 4 OF 5 |
| APPROVED | <i>[Signature]</i> | TITLE | SCALE |
| DE APPR. | <i>[Signature]</i> | SHORT BASKET BASE ASSY (350) | NTS |
| DATE | 13.07.18 | <small>COPYRIGHT © 2010 BY DART AEROSPACE LTD THIS DOCUMENT IS PRIVATE AND CONFIDENTIAL AND IS SUPPLIED ON THE EXPRESS CONDITION THAT IT IS NOT TO BE USED FOR ANY PURPOSE OR COPIED OR COMMUNICATED TO ANY OTHER PERSON WITHOUT WRITTEN PERMISSION FROM DART AEROSPACE LTD.</small> | |

